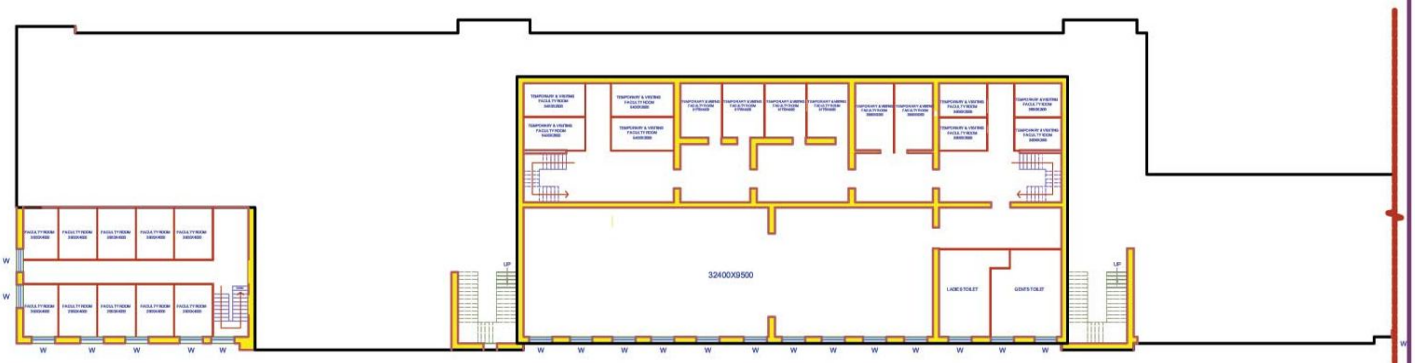

PHYSICS DEPARTMENT- PROPOSED MEZZANINE FIRST FLOOR PLAN

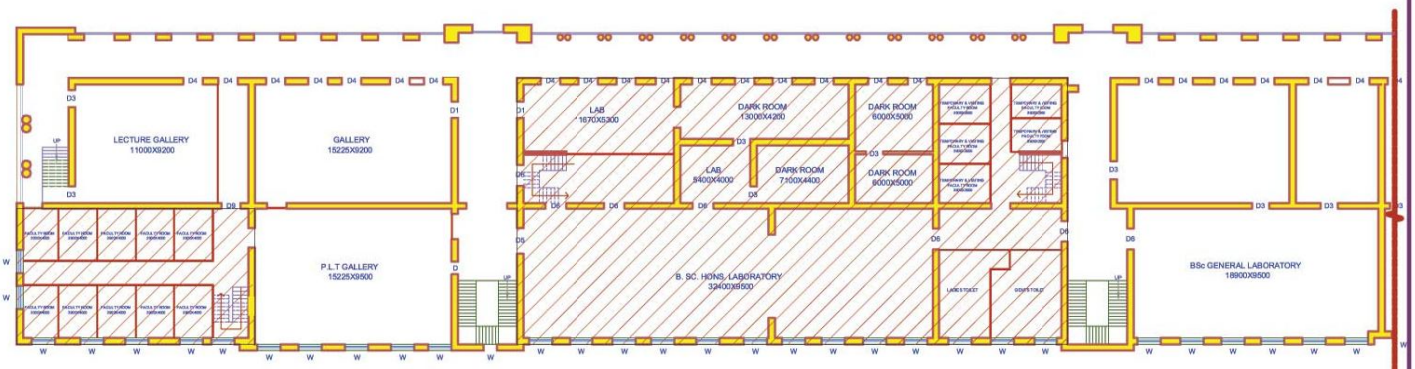

PHYSICS DEPARTMENT- PROPOSED FIRST FLOOR PLAN

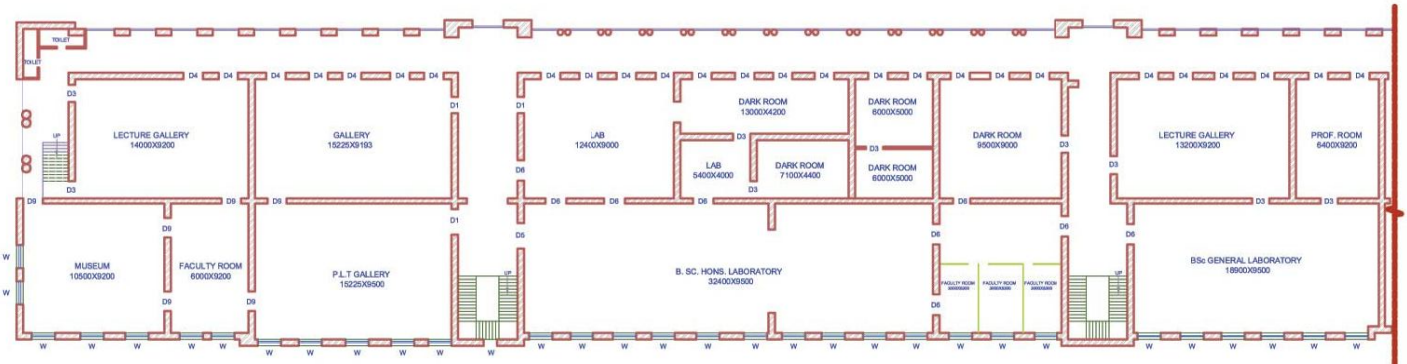

PHYSICS DEPARTMENT- EXISTING FIRST FLOOR PLAN

INDEX

- EXISTING
- PROPOSED
- MEZANNINE OVER THE AREA

PROJECT:	CLIENT :	TITLE :		ARCHITECT :	SHEET NO.
PROPOSED LAYOUT OF PHYSICS DEPARTMENT	PRESIDENCY UNIVERSITY	FIRST FLOOR PLAN	N	PARTHA DAS AND ASSOCIATES AE-377, SALT LAKE CITY, KOLKATA - 700064	2